CONDOMINIUM MAP FOR

MOUNTAIN SIDE CONDOMINIUM

BUILDING H

ALSO KNOWN AS

805 SOUTH FIFTH AVENUE

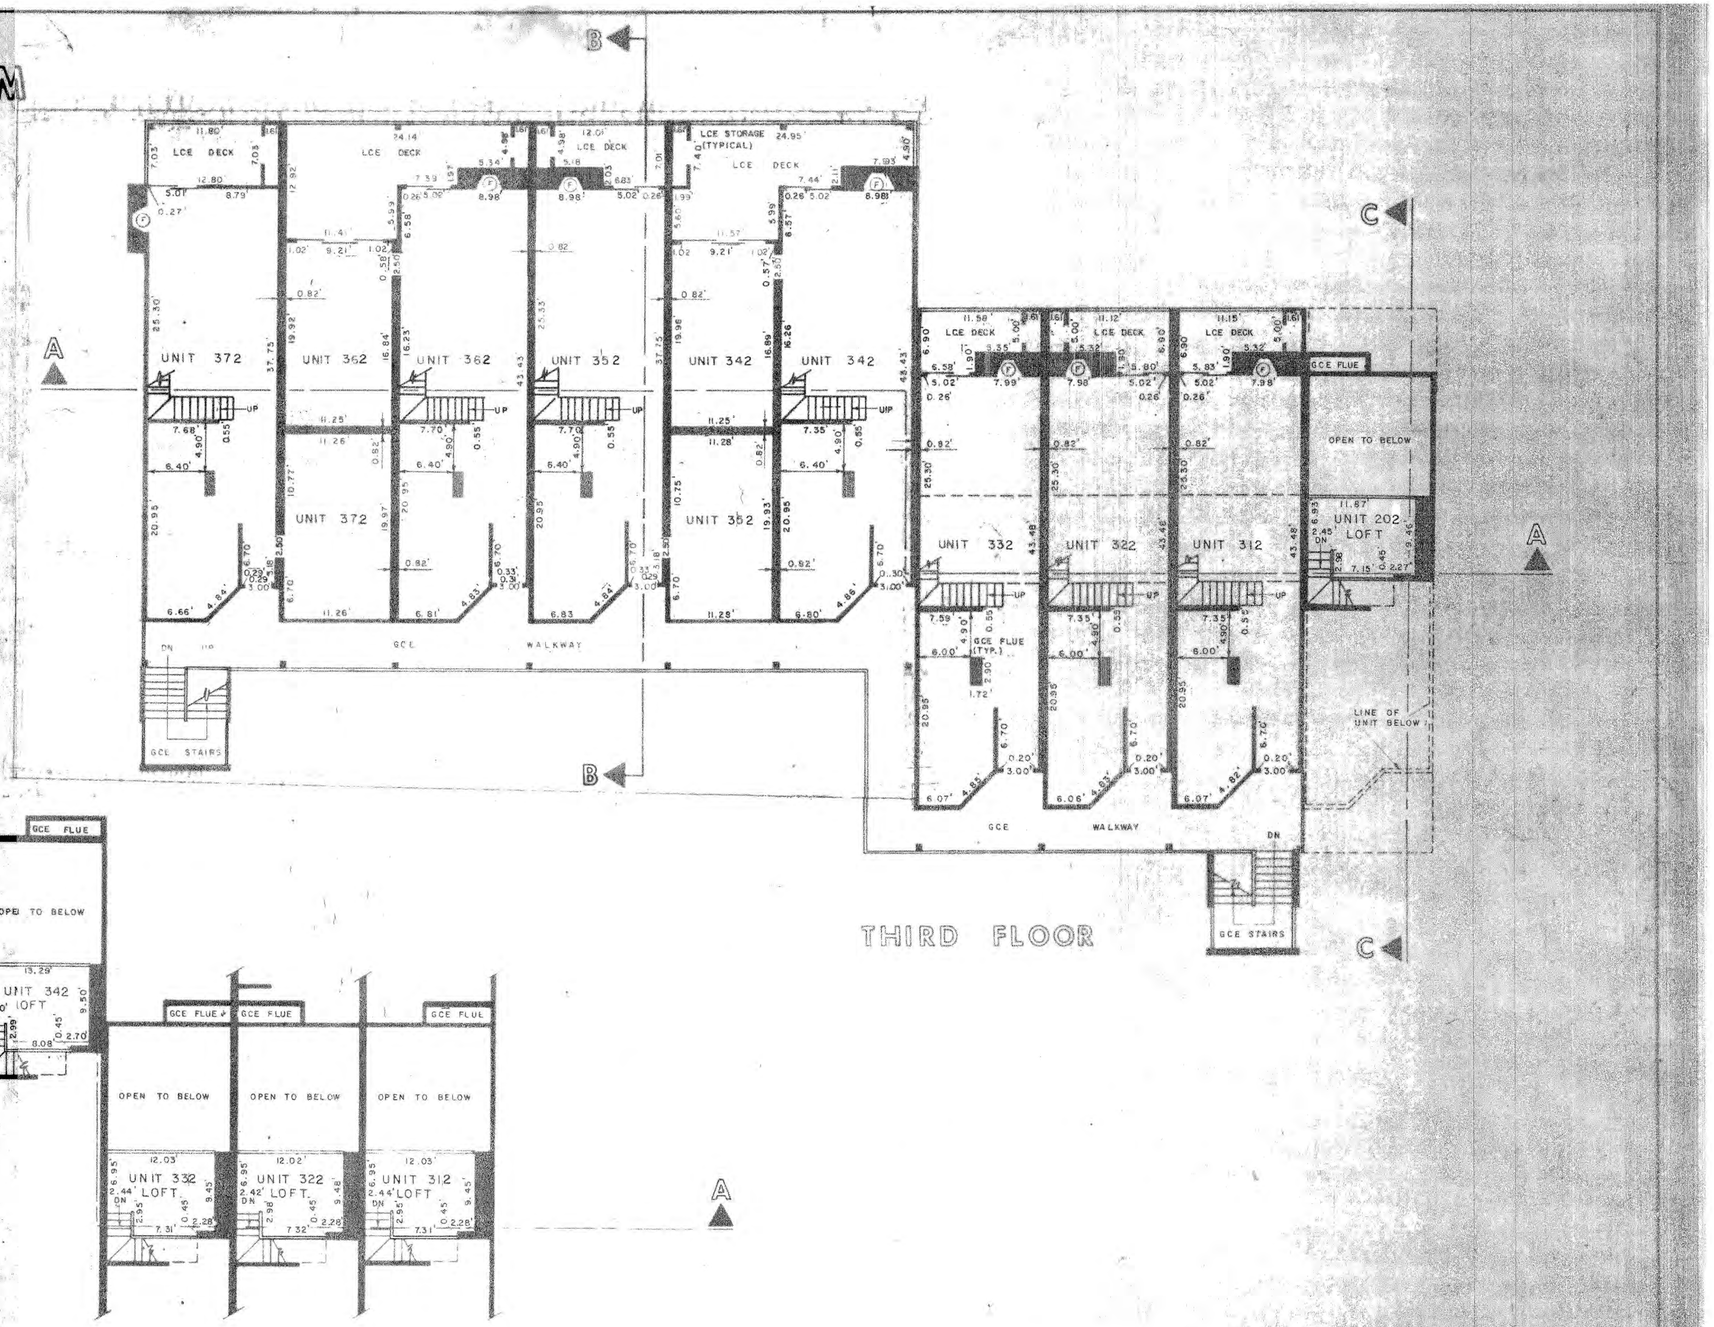

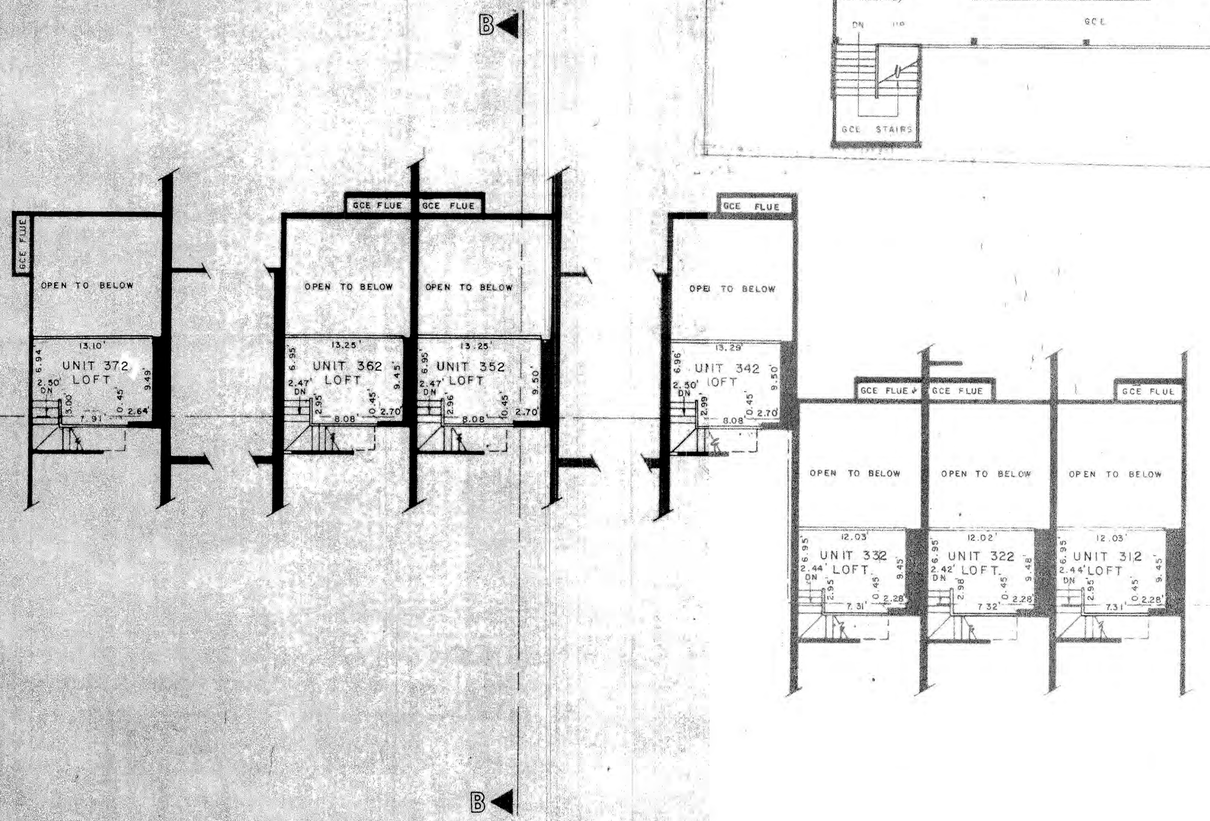

SCALE 1/8" = 1'

BACKLUND LAND SURVEYS
P. O. BOX 614
FRISCO, CO 80443
PHONE (303) 668-3730

CONDOMINIUM MAP FOR

MOUNTAIN SIDE CONDOMINIUM

BUILDING 'H'

ALSO KNOWN AS

805 SOUTH FIFTH AVENUE

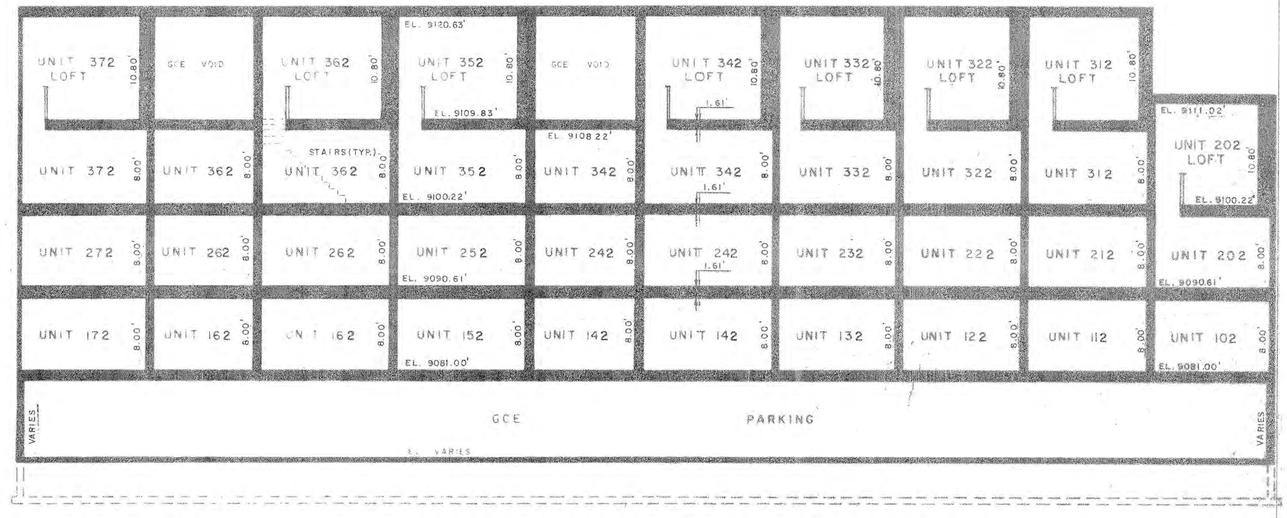

SECTION A-A

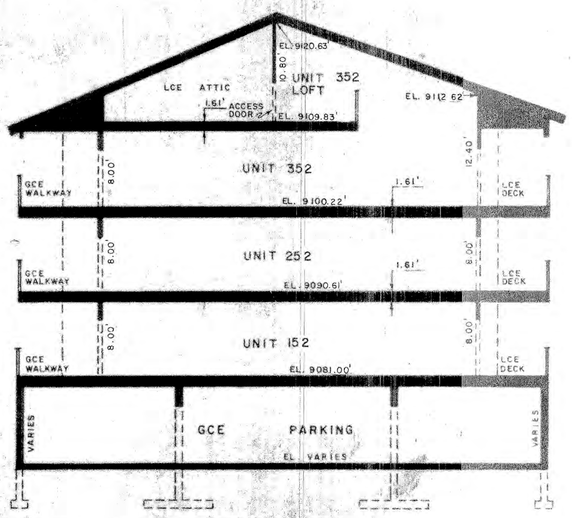

SECTION B-B

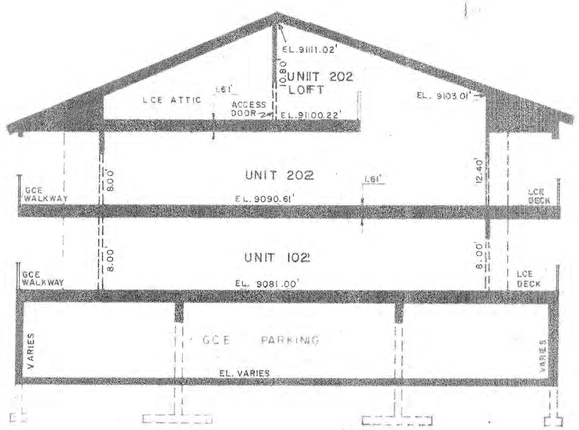

SECTION C-C

SCALE 1/8" = 1'

BACKLUND LAND SURVEYS
P.O. BOX 614
FRISCO, CO 80443
PHONE (303) 668-2730